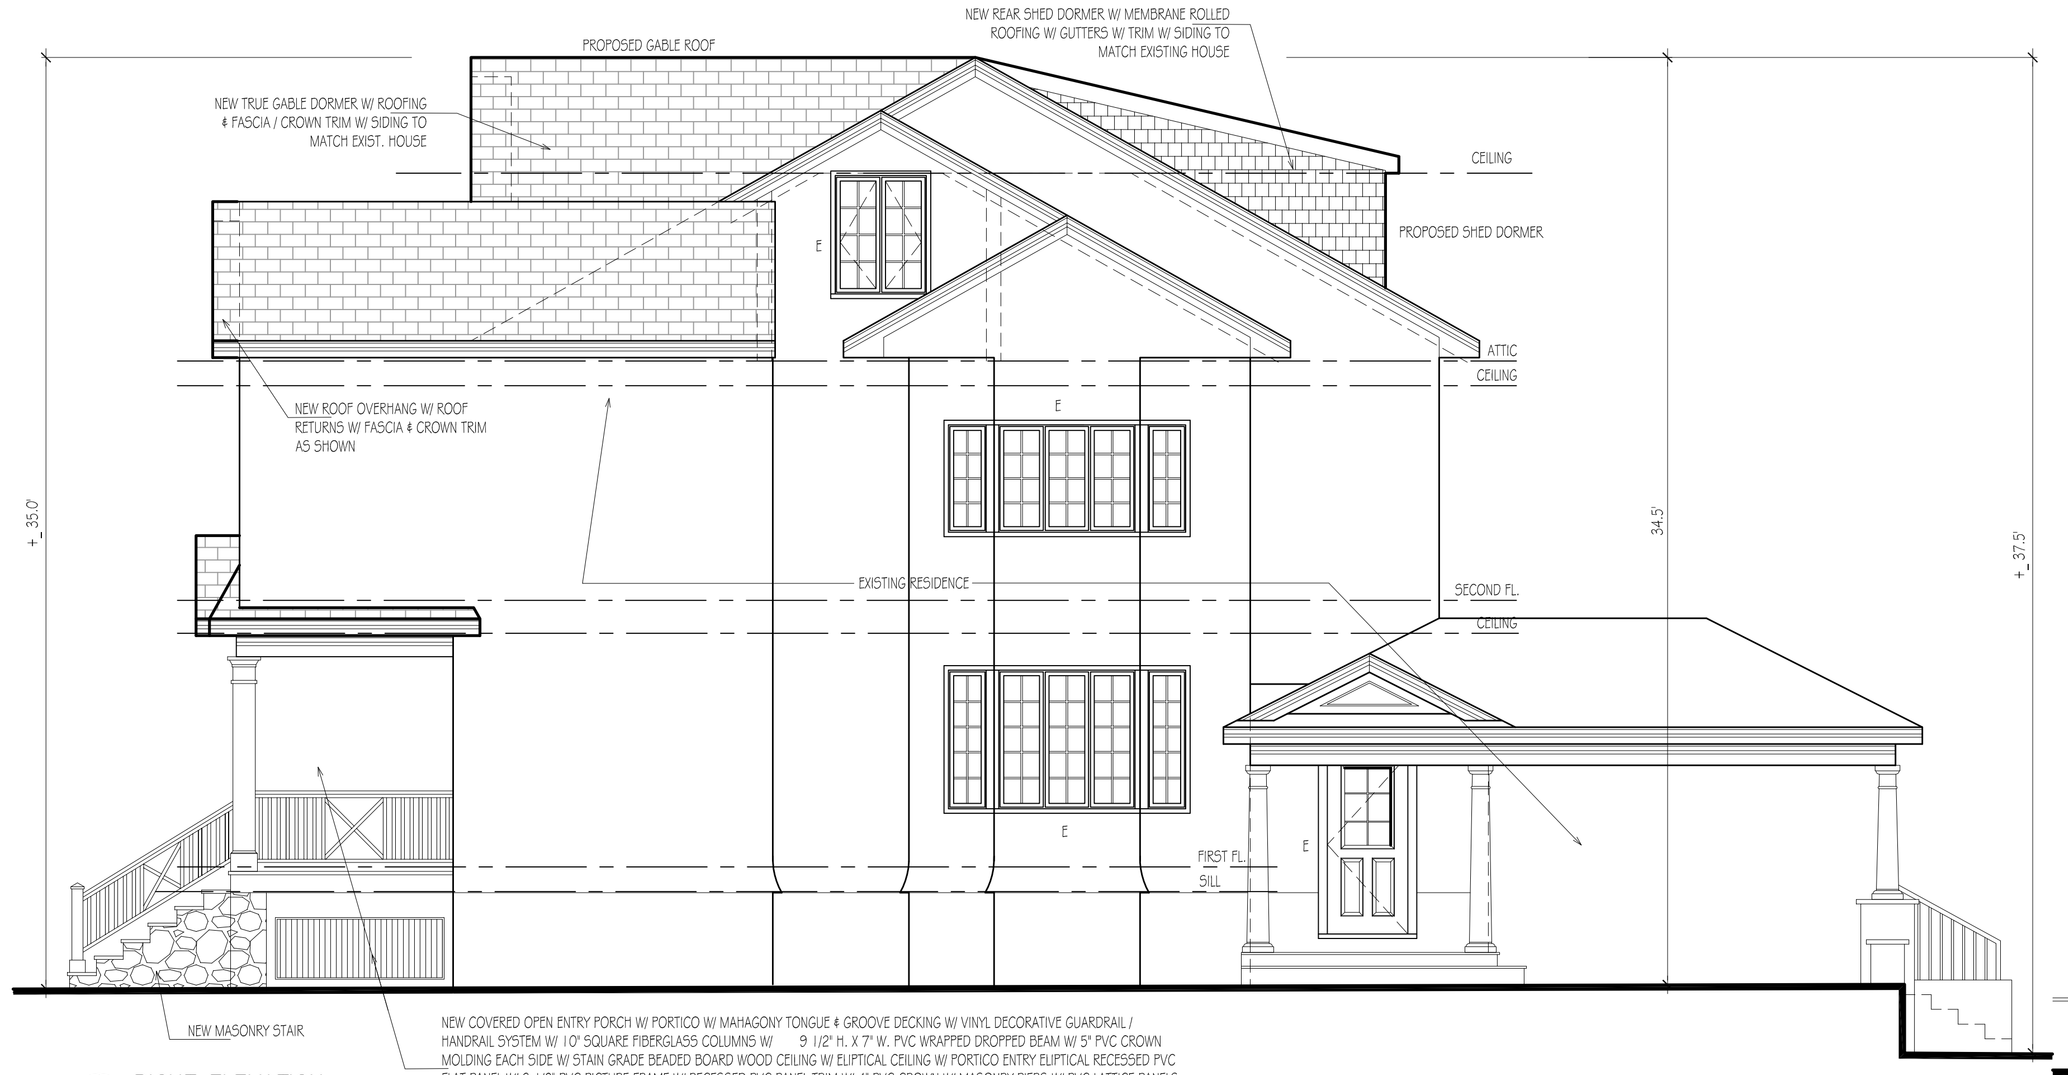

1 V-3 **RIGHT ELEVATION**
SCALE: 1/4" = 1'-0"

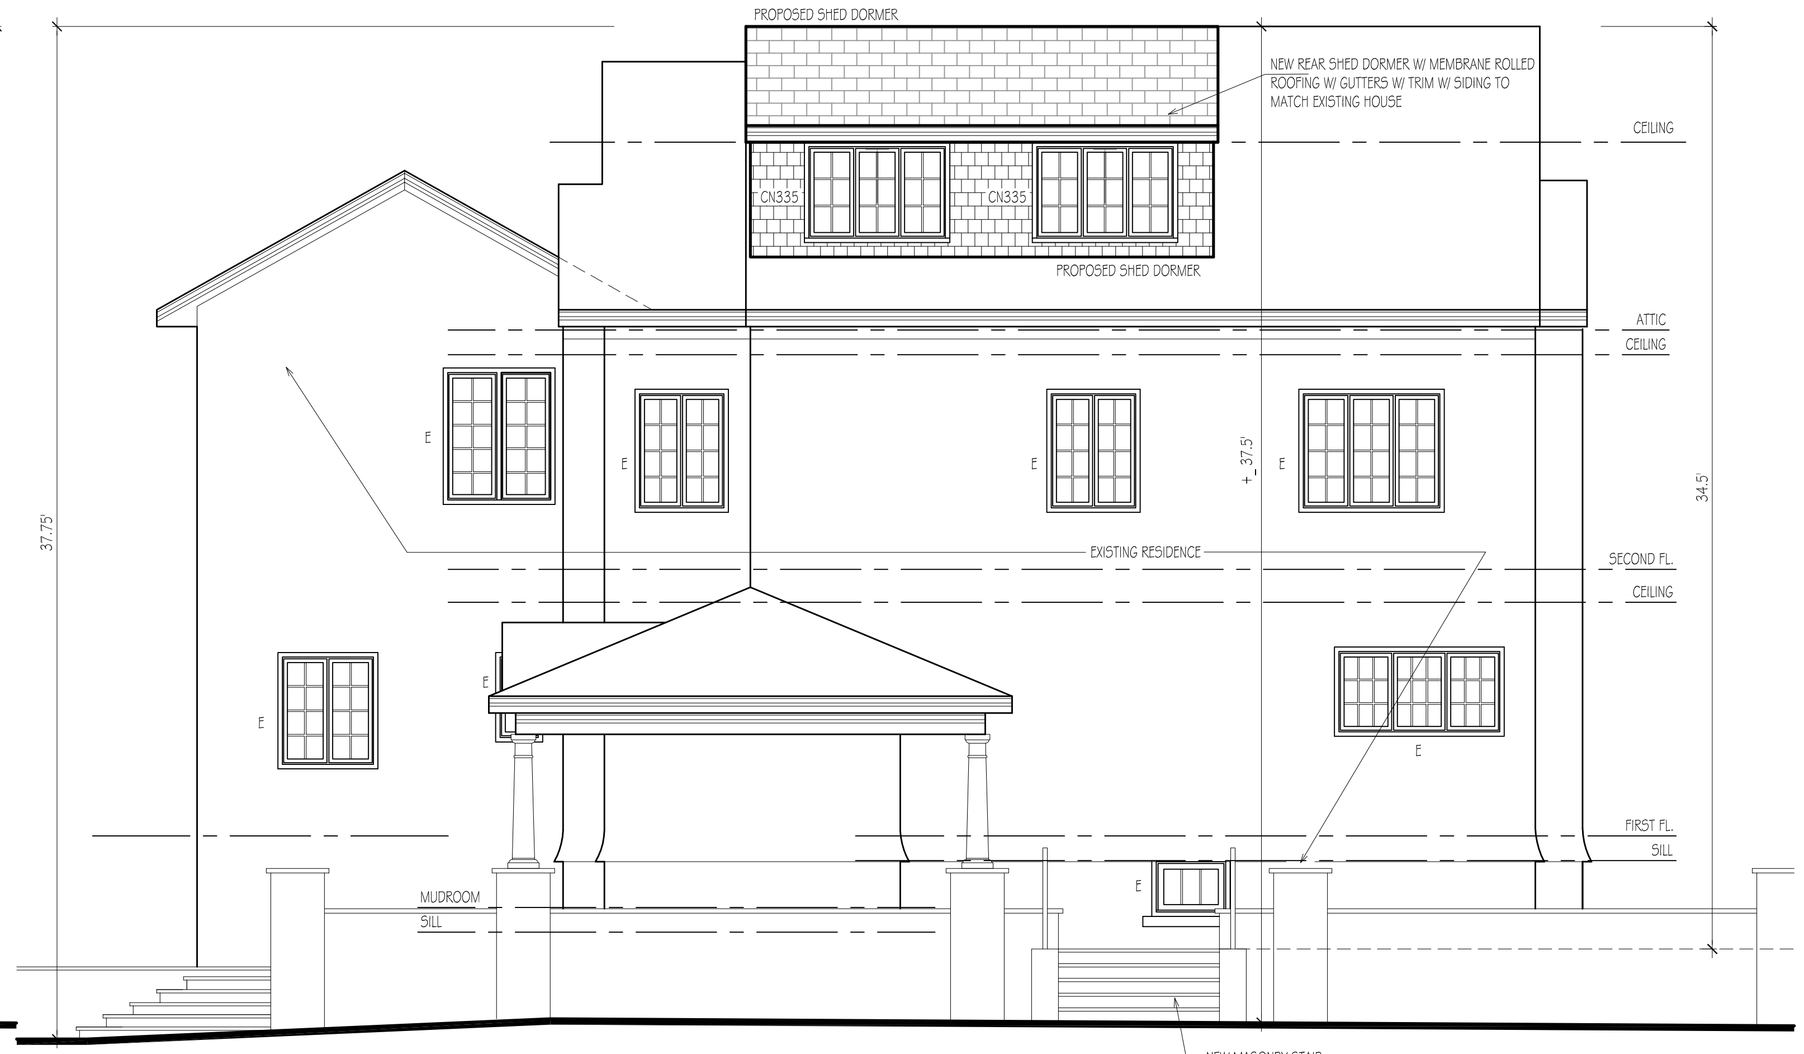

2 V-3 **REAR ELEVATION**
SCALE: 1/4" = 1'-0"

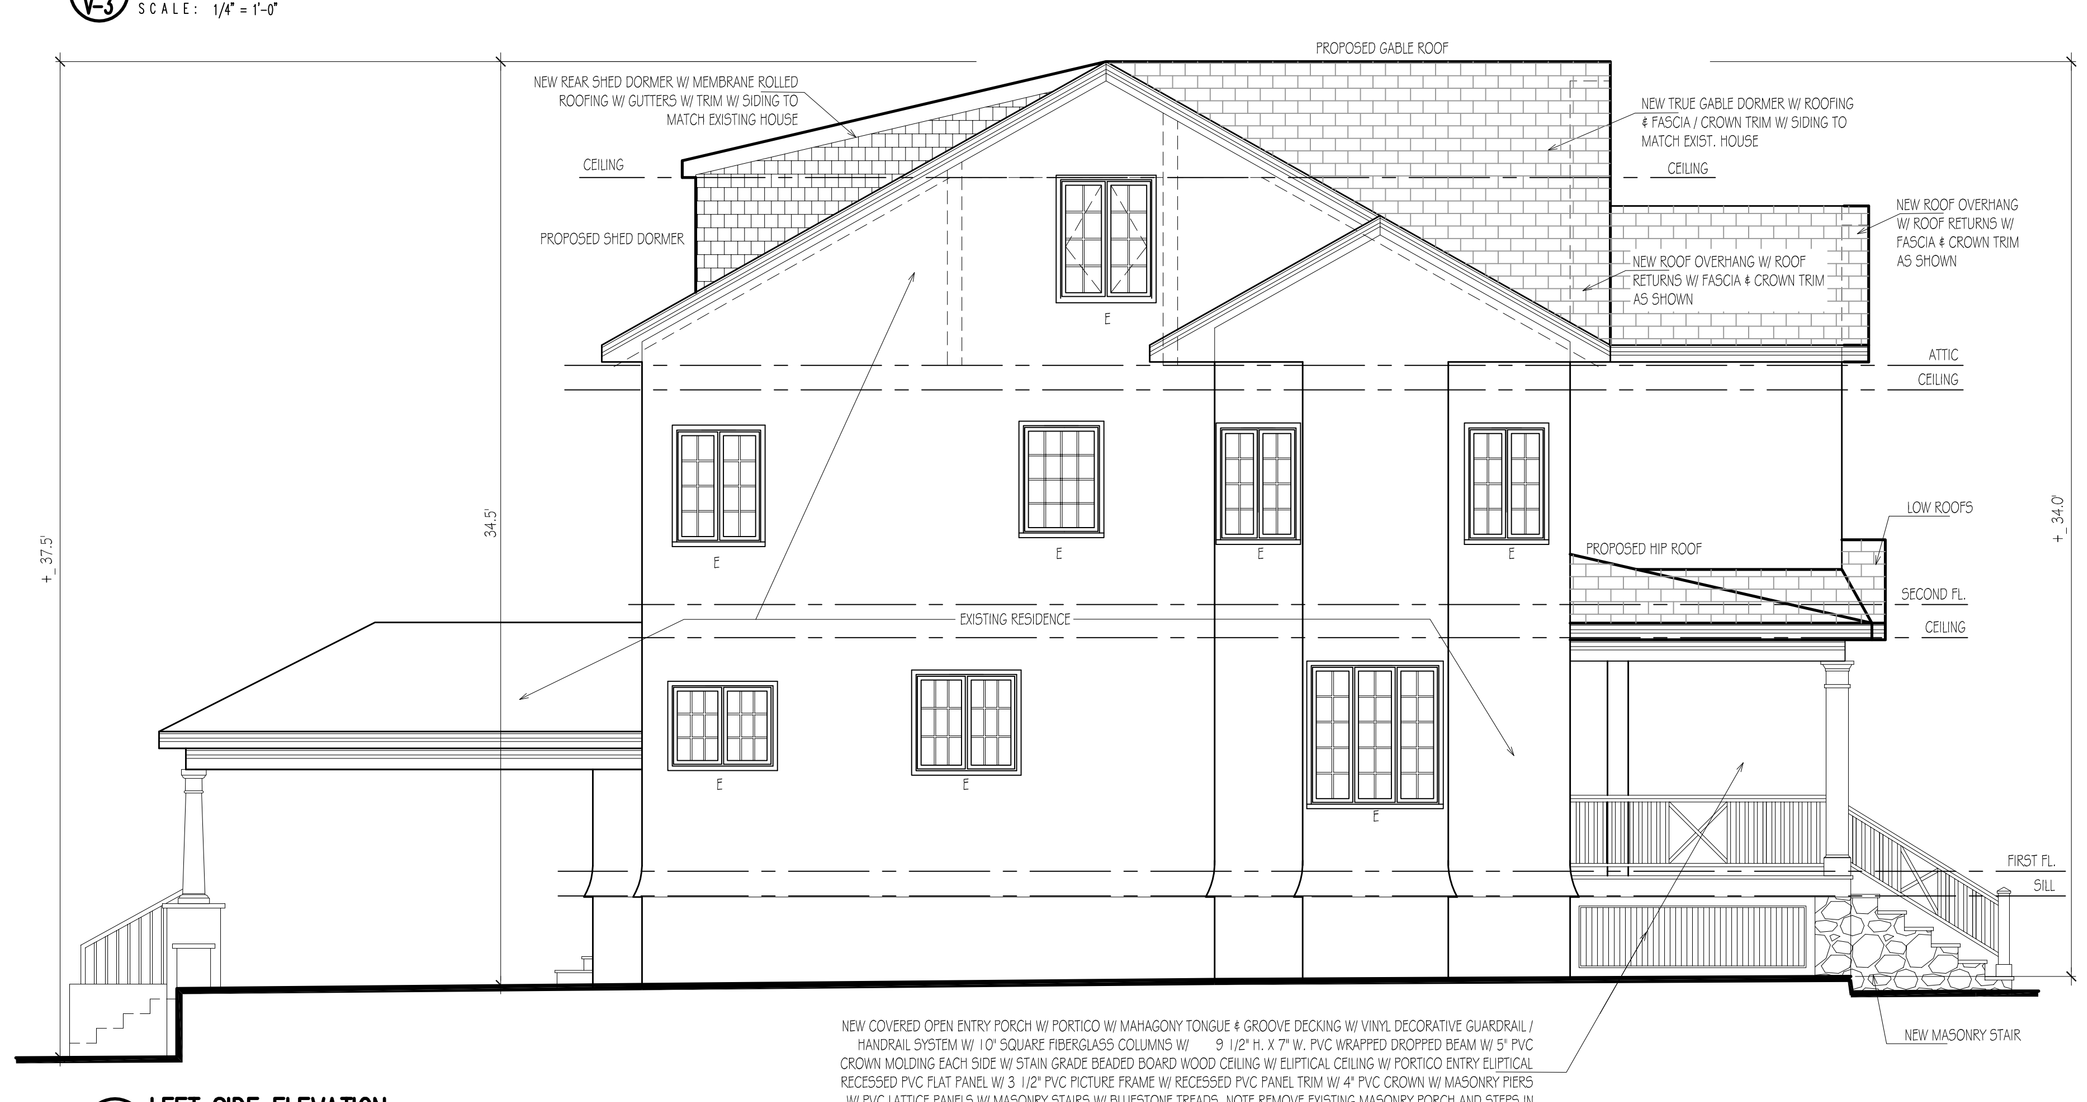

3 V-3 **LEFT SIDE ELEVATION**
SCALE: 1/4" = 1'-0"

4 V-3 **FRONT ELEVATION**
SCALE: 1/4" = 1'-0"

Roger D. Schlicht
NJ. Licence No. 09576

R D S
ARCHITECTS
ROGER SCHLICHT ARCHITECT
58 Midwood Avenue, Allendale, New Jersey 07401
2 0 1 . 4 4 7 . 1 9 6 2

BRIGANTI RESIDENCE
144 Sheridan Terrace
Ridgewood, N.J.

DATE: 4-9-2024
SCALE: 1/4" = 1'-0"

ELEVATIONS

V-3

2-17-2025 REV.- ISSUED FOR VARIANCE
10-24-2024 ISSUED FOR VARIANCE
4-9-2024 ISSUED FOR ESTIMATES